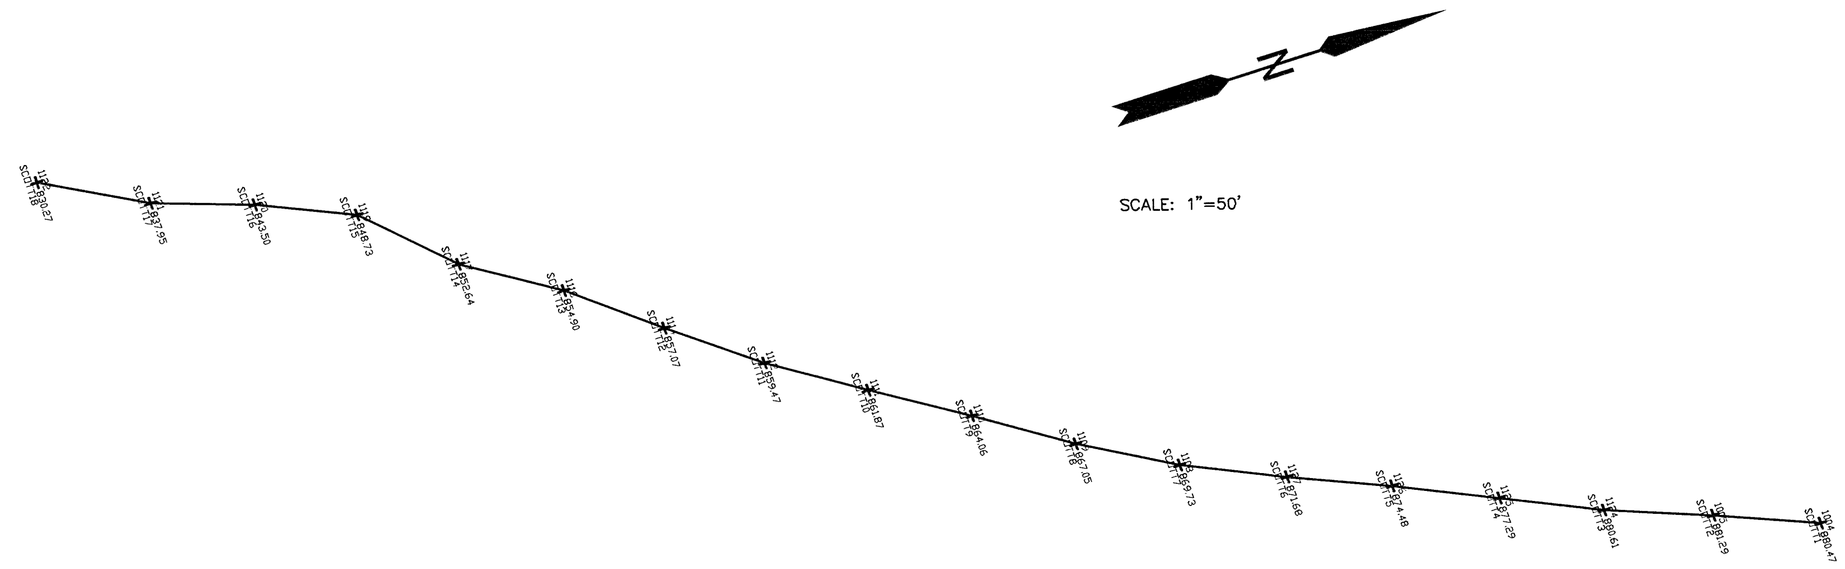

SCOTT DRIVE STATIONS 1–18 (PLAN VIEW)

SCOTT DRIVE STATIONS 1–18 (PROFILE VIEW)

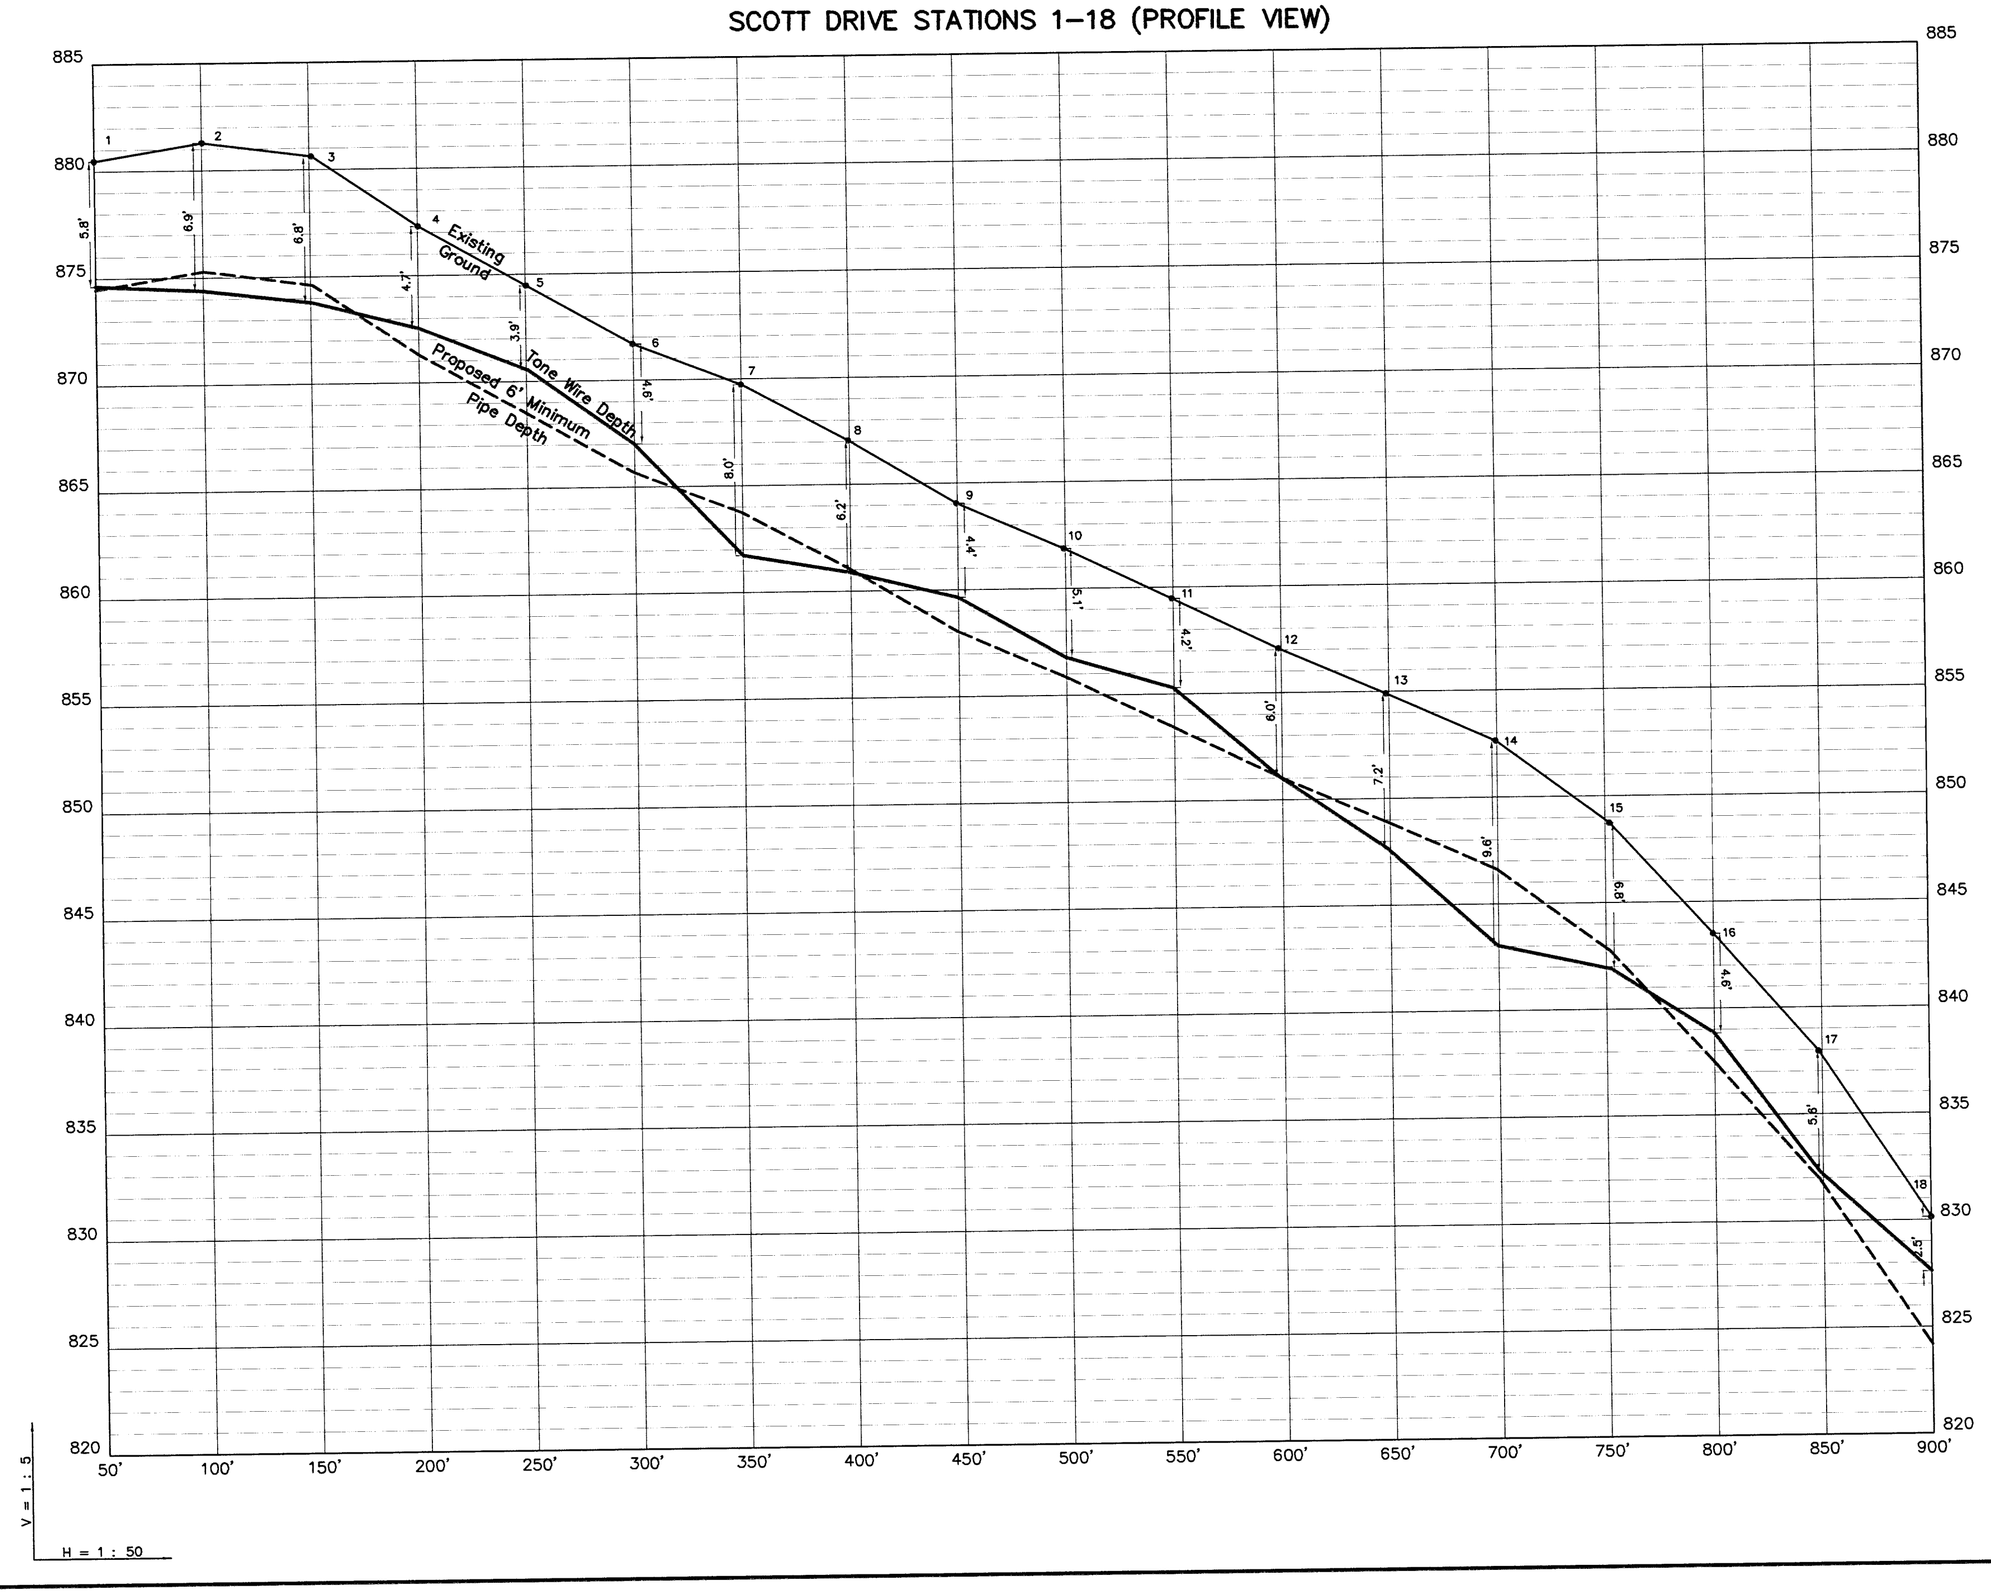

Revisions and Dates

LAST REVISION:

SCALE: 1"=50'

PROFILE:

POST–CONSTRUCTION SURVEY OF SANITARY SEWER FORCE MAIN SYSTEM

TOWN OF PRINCE'S LAKES, NINEVEH TOWNSHIP, JOHNSON COUNTY, IN.

SCOTT DRIVE PROFILE

MICHAEL L. HUTER REGISTERED No. 9500007 STATE OF INDIANA LAND SURVEYOR

SHEET 59 OF 65

RLS
RECOMMENDED LAND SURVEYING, INC.
4332 LUCKY CT.
INDIANAPOLIS, IN. 46203
(317) 440–5709

DATE: AUG. 11, 2005

JOB # 2005_022

DRAFTING: MLH

CHECKED BY: MLH