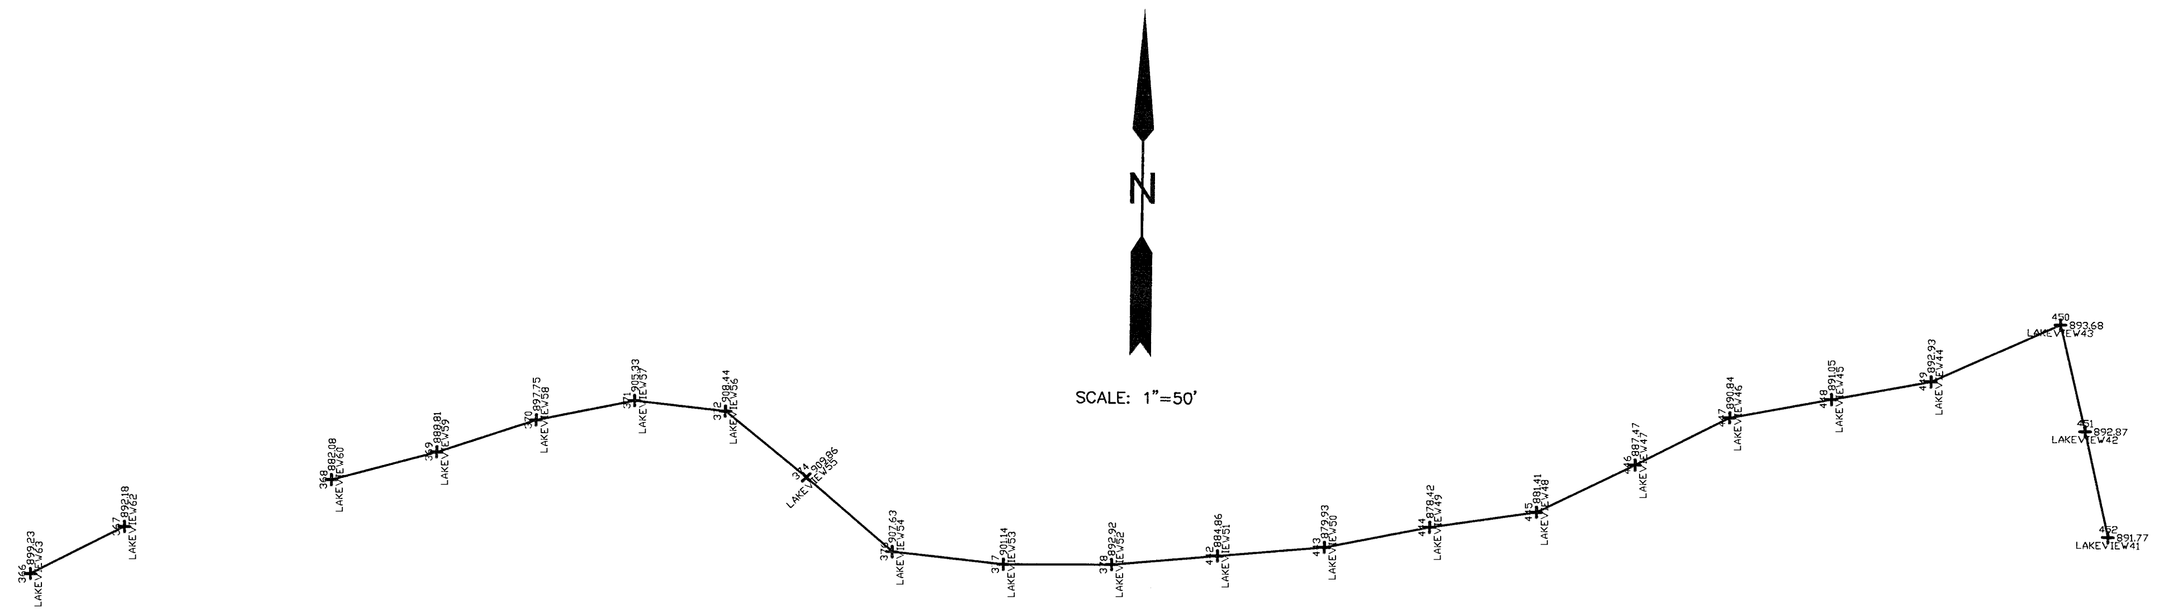

LAKEVIEW DRIVE NORTH – STATIONS 41–60 & 62–63 (PLAN VIEW)

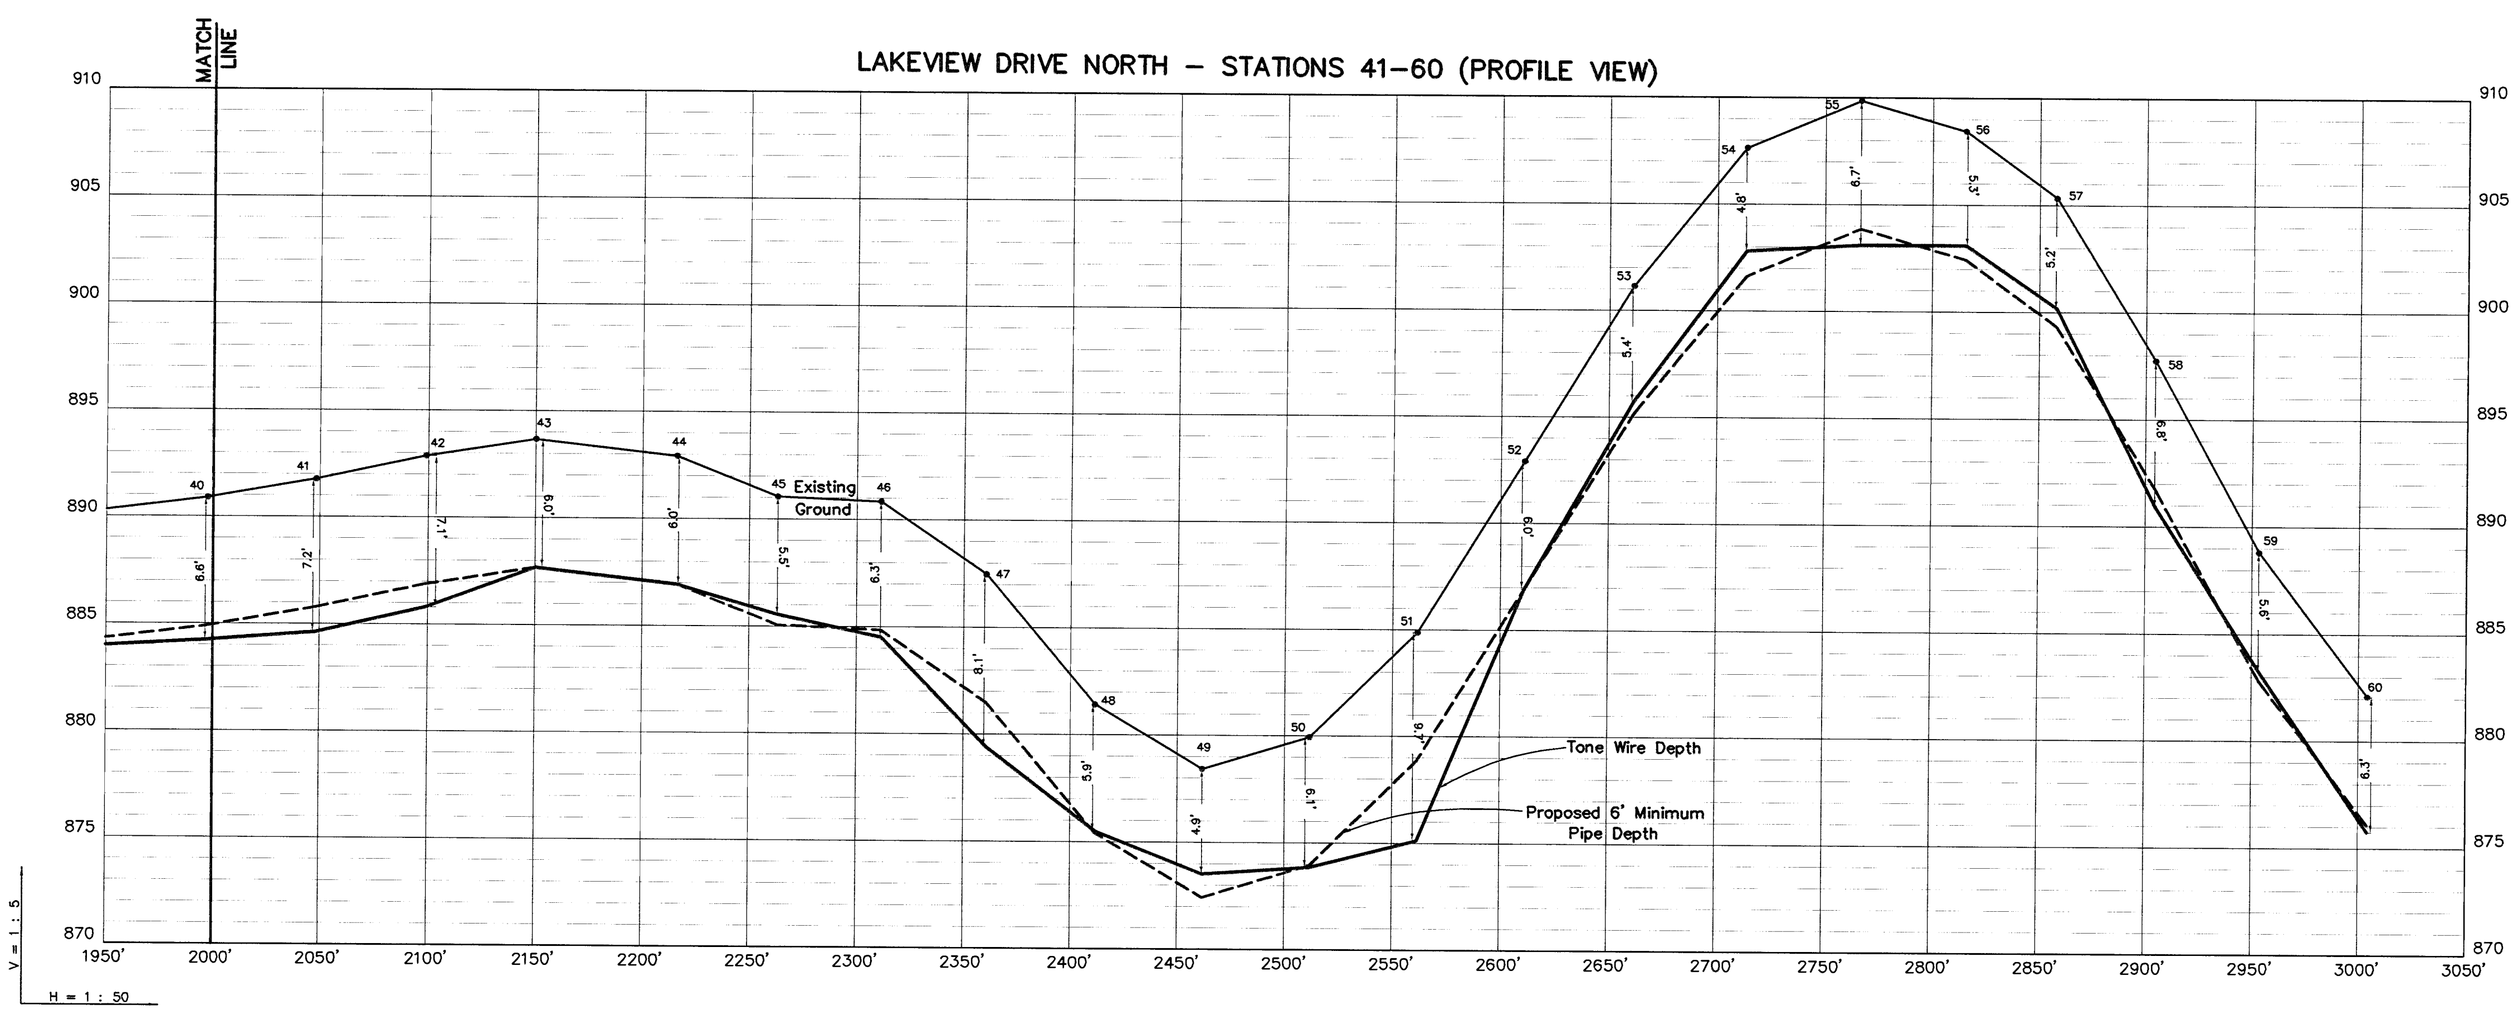

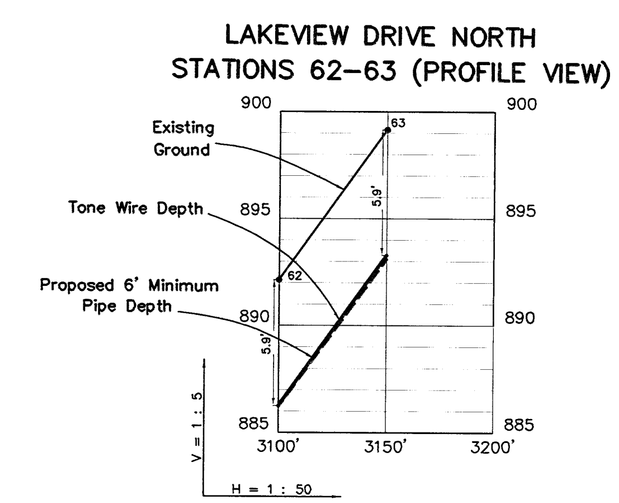

Revisions and Dates

LAST REVISION:

SCALE: 1"=50'

PROFILE:

POST–CONSTRUCTION SURVEY OF SANITARY SEWER FORCE MAIN SYSTEM

TOWN OF PRINCE'S LAKES, NINEVEH TOWNSHIP, JOHNSON COUNTY, IN.

LAKEVIEW DRIVE NORTH – PROFILE

MICHAEL L. HUTER REGISTERED No. 9500007 STATE OF INDIANA LAND SURVEYOR

SHEET 41 OF 65

RLS
RECOMMENDED LAND SURVEYING, INC.
4332 LUCKY CT.
INDIANAPOLIS, IN. 46203
(317) 440–5709

DATE: AUG. 11, 2005

JOB # 2005_022

DRAFTING: MLH

CHECKED BY: MLH